
SOUTH HAMS WAY SECTION 4 20-06-2025

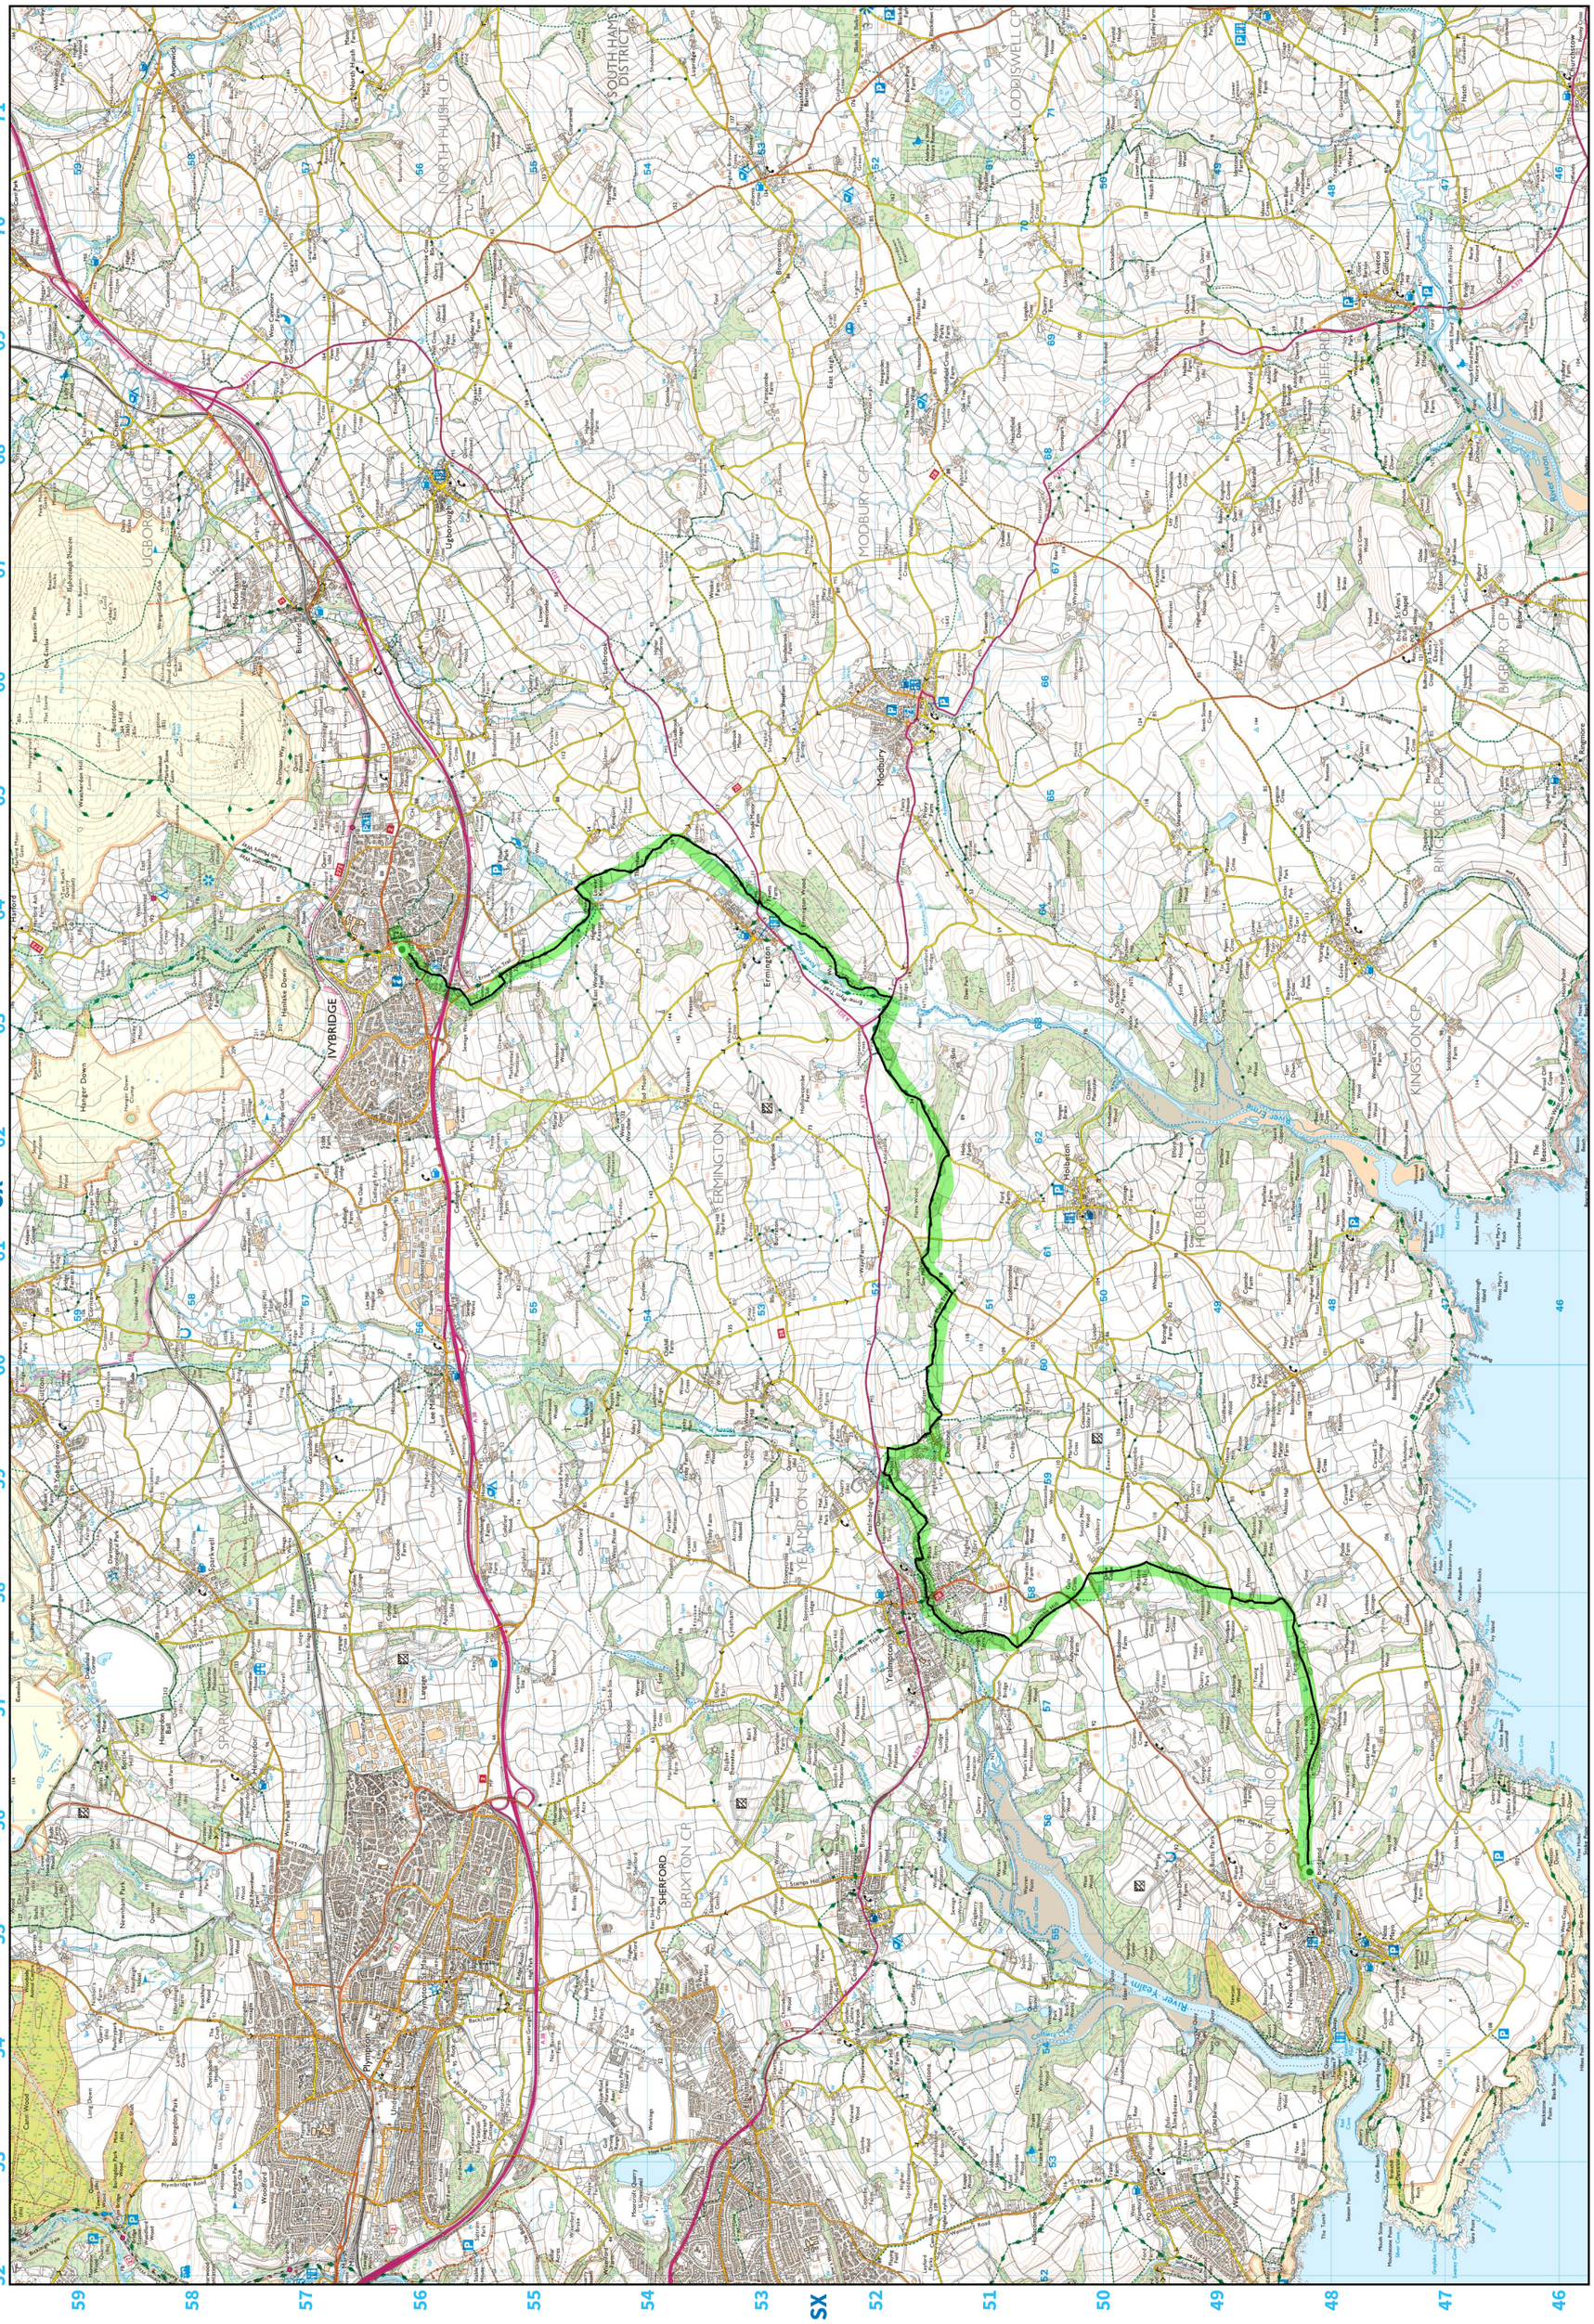

© Crown copyright and database rights 2025 OS AC0000819868. For full terms and conditions please visit http://www.ordnancesurvey.co.uk/legal